FLOOD LIGHT
YELLOW PINE DECK LAID ATHWARTSHIP
FITTINGS FOR LASHING AIRPLANES
ELEVATOR
YELLOW PINE DECK LAID ATHWARTSHIP (PAINTED)
ANEMOMETER MAST
FIXED ANCHOR LIGHT STAFF
LIFE NET IN HORIZONTAL POSITION
FLYING-OFF DECK
FLYING OFF DECK

FINISHED PLAN CHANGES

NO.	MADE BY	DESCRIPTION	PLACE	DATE
1.	G.B.W.	CORRECTED TO DATE	M.I.	12/9/25
2	A.J.R.	CORRECTED TO DATE	M.I.	1/3/27
3	M.G.C.	CORRECTED TO DATE	M.I.	2/12/29
4	J.F.G. R.F.C.	CORRECTED TO DATE	N.F.K.	9/3/31
5	A.F.D.	CORRECTED TO DATE	NFK	12/10/31
6	A.J.R.	CORRECTED TO DATE	M.I.	9/28/32

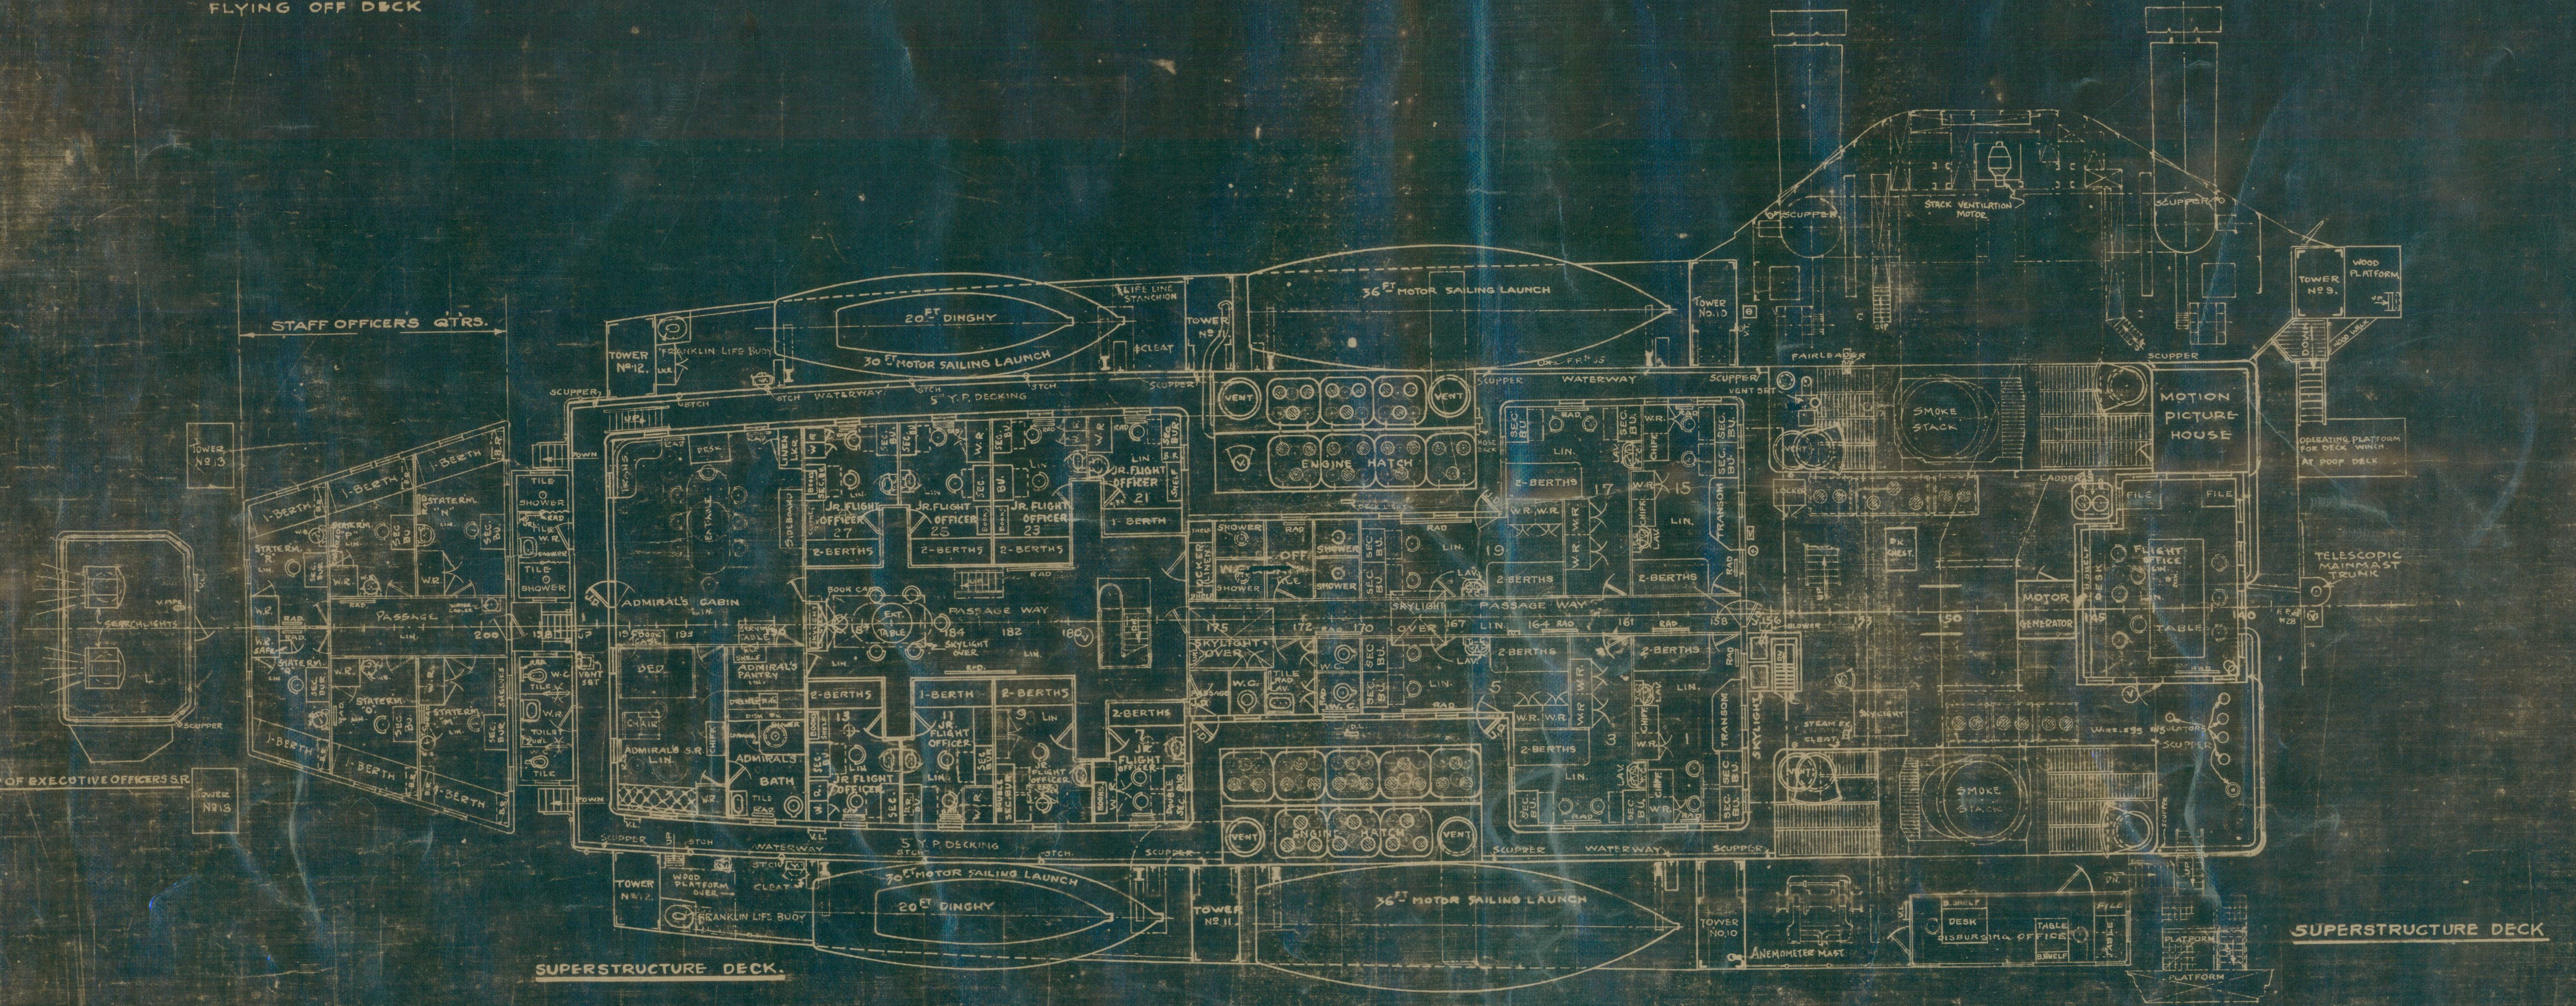

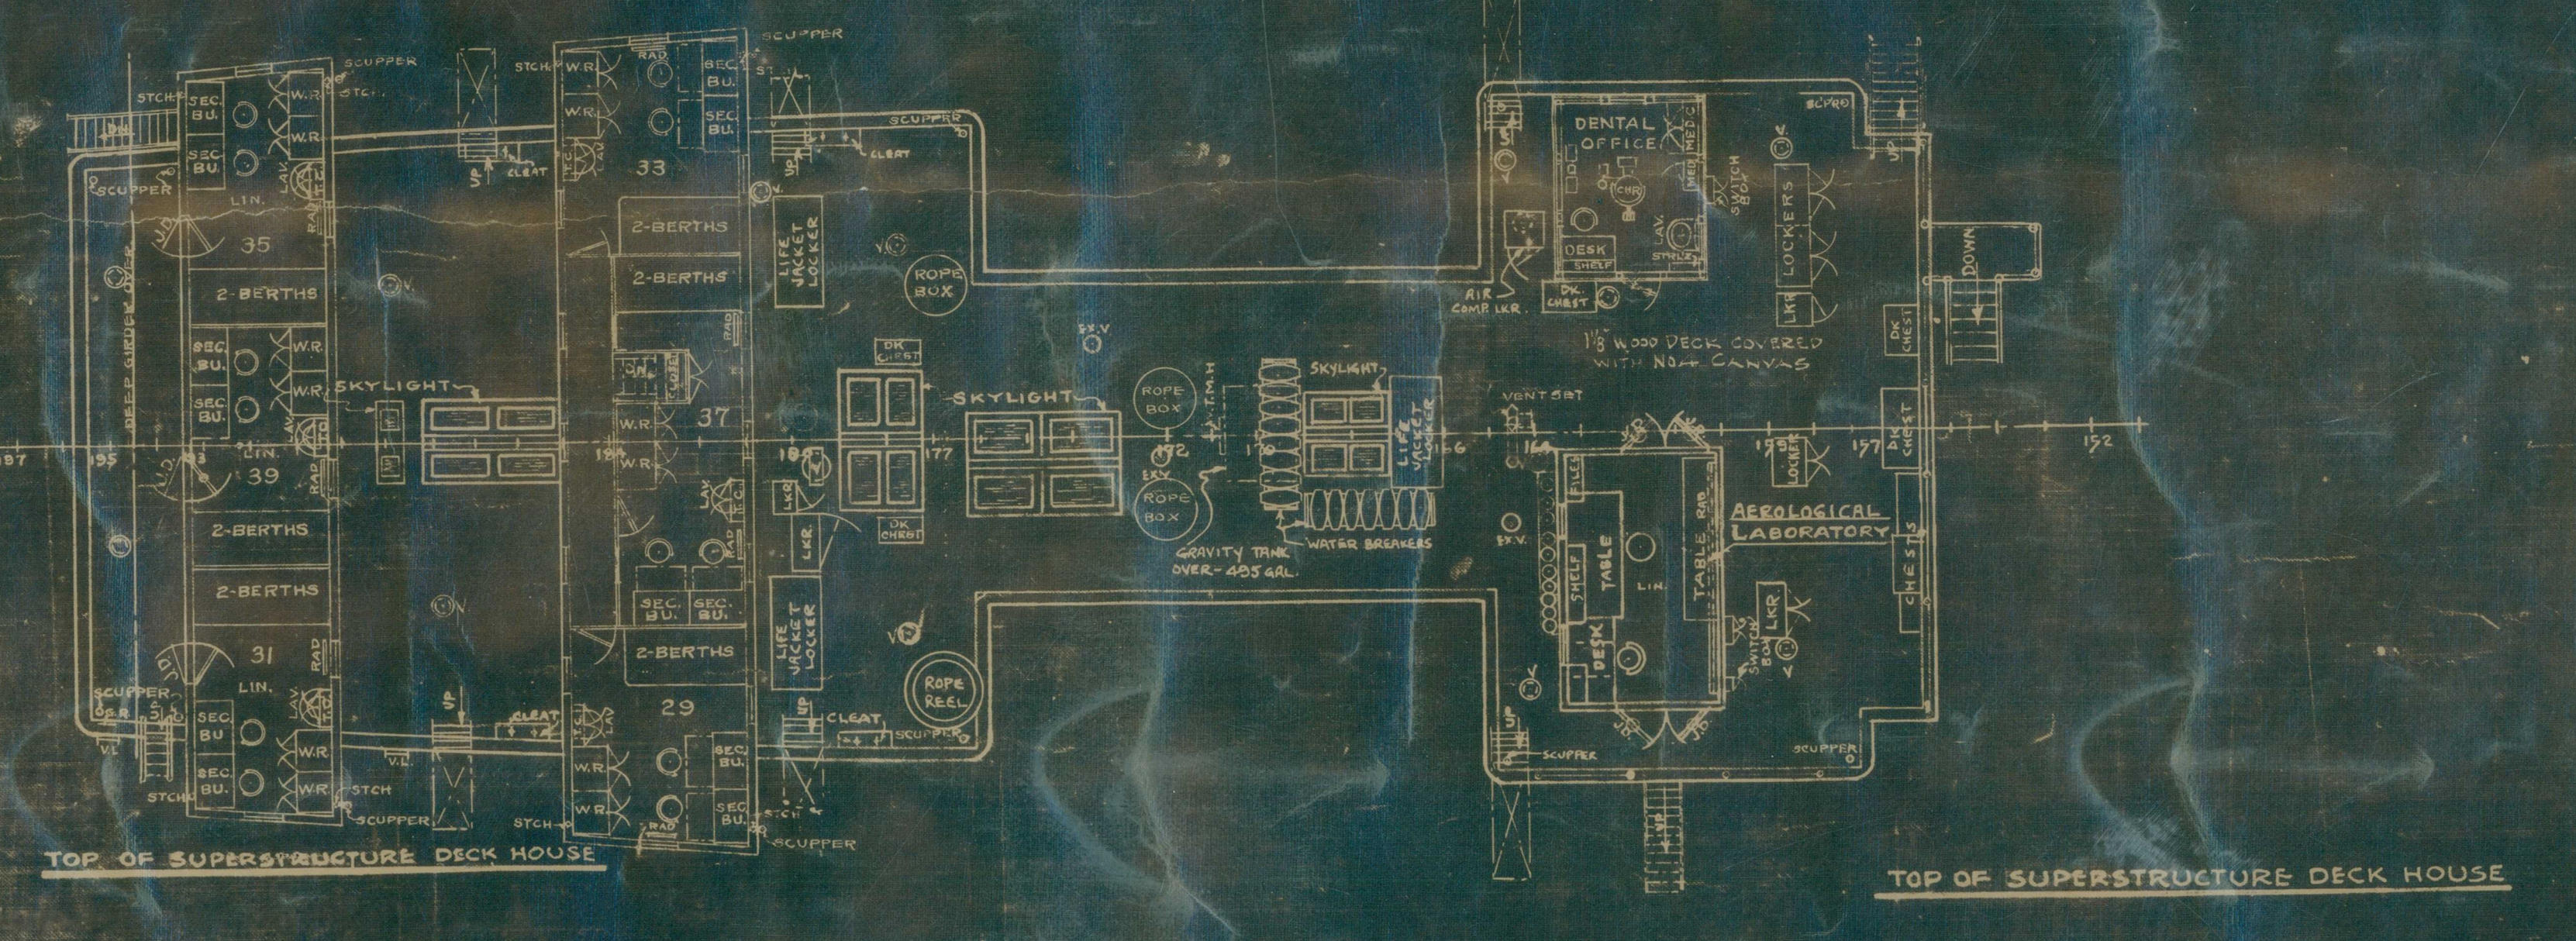
TOP OF SUPERSTRUCTURE DECK HOUSE
TOP OF SUPERSTRUCTURE DECK HOUSE

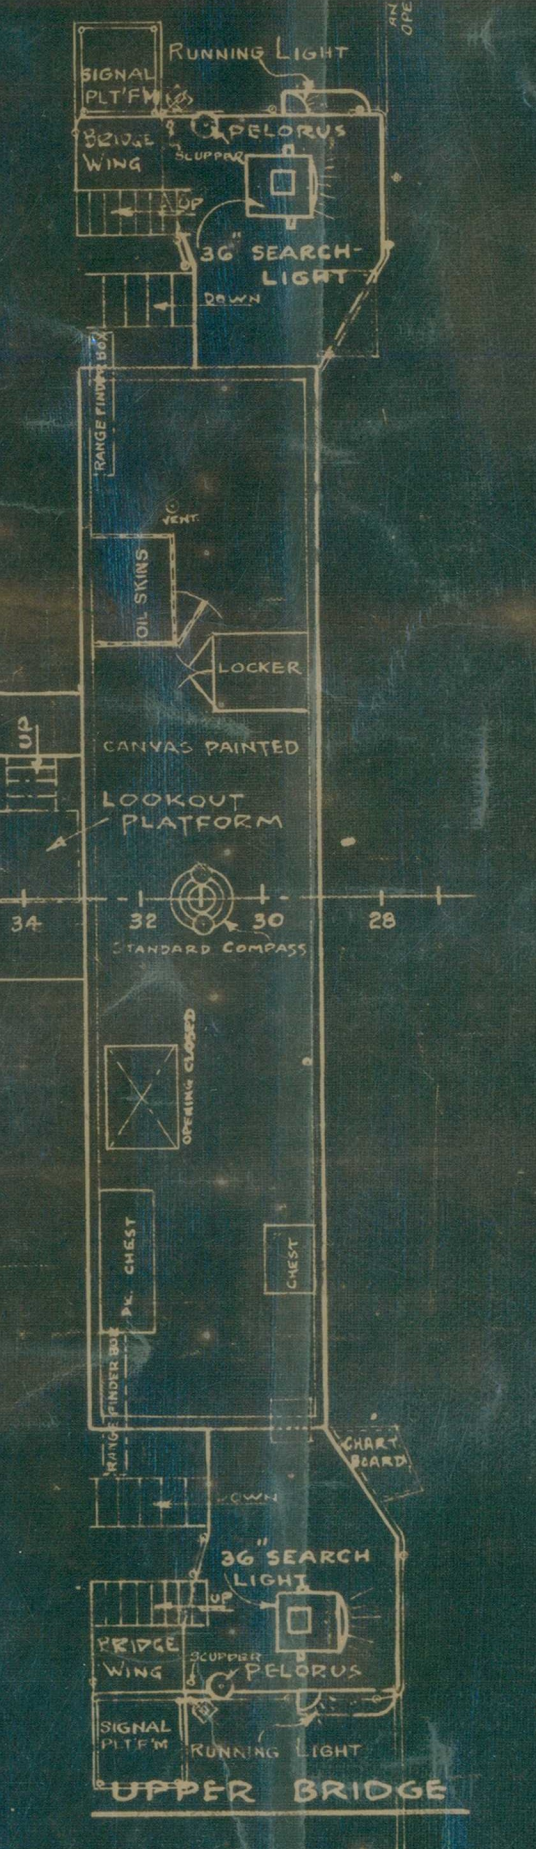

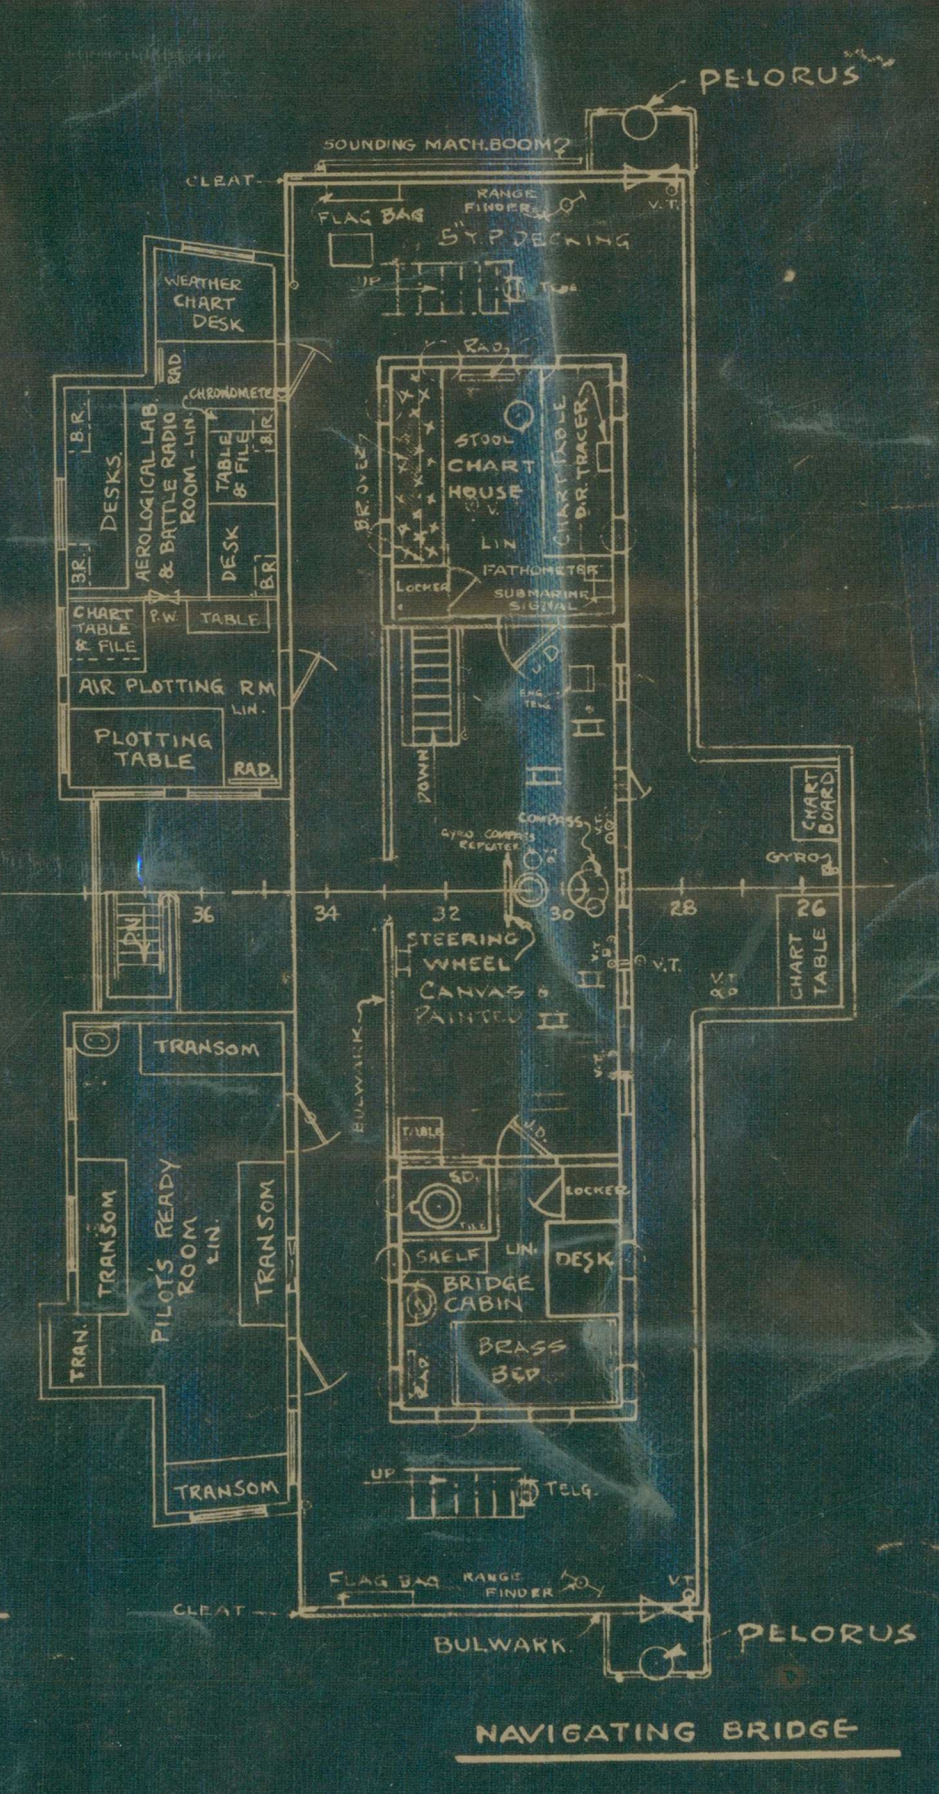

U. S. S. LANGLEY.
AIRCRAFT CARRIER.

FLYING-OFF DECK, SUPERSTRUCTURE DECK, TOP OF
SUPERSTRUCTURE DECK HOUSE, NAVIGATING BRIDGE AND UPPER BRIDGE.

SCALE $\frac{1''}{8}$ = 1 FOOT
NAVY YARD, NORFOLK, VA.
DATE 9-12-22.

TAKEN FROM WORK.

F.W. Earle
LIEUTENANT, C.C. U.S.N.
ACT. CONSTRUCTION OFFICER

C&R No 105309

4" GUN.
REFRIGERATOR
NEW TRANS. DRAWERS
NEW DOOR
NEW
NEW EXT. TABLE 3'-6"
TYPE PLAN #51
18"x21" SERVING WINDOW
TYPE PLAN #45
UP
PIGEON HOUSE
SEE DETAIL PLAN
NO 28757
12'-8"
16'-0"
10'-6 1/4"
18"
VENT.
VENT.
206
204
202
200
198
196
194
NOTE
THIS ARRANGEMENT OF
CAPTAINS QUARTERS
SUPERSEDES PLAN #S-28244
OLD DESK
OLD
CAPTAINS CABIN
MED. LINOLEUM
STANCHION ON FRM
TO BE RELOCATED
℄ OF SHIP
✓1-WATER COOLER
✓1-BOOK CASE
✓1-TABLE (EXT.)
✓7-CHAIRS N-1
✓1-CHAIR REVOLVING N-11
✓1-FLAT TOP DESK
✓1-KEY LOCKER
✓1-LOCKER, TABLE LEAVES
1-TRANSOM
✓1-SERVING TABLE
✓1-SIDE BOARD
6-CLOTHES HOOKS
✓1-SAFE
✓3-PR. CURTAINS, AIR PORT 10"
✓2- " " , DOOR
3-CURTAIN RODS & RINGS. A.P.
2- " " " DOOR
G
DOWN
TYPE PLAN #40
NEW BOOKCASE
NEW JOINER
BLANK DOOR
WARDROBE
NEW DOOR
OLD DOOR
OLD BERTH
UP
CAPTAINS STATE ROOM
MED. LINOLEUM
CHAIR U.S.N. 9
NEW
4" GUN
FROST
1-BUILT IN BERT
✓1-CHIFFONIER WIT
✓1-BOOK RACK
1-SWORD RECEP
1-BOTTLE OPE
✓1-CHAIR N-9
✓1- " N-5
3-CLOTHES HOO
✓WARDROBE
CHEST OF DRAW
✓3-PR. CURTAINS, A
✓2- " " ,
3-CURTAIN RODS
2- " "
G
NEW
GRAB ROD
URINAL TROUGH
WASH TROUGH
CREW'S WASHROOM
CERAMIC TILE
✓1-MIRROR.
WASH TROUGH
TYPE "C" LOCKERS
CREW'S W.C.
CERAMIC TILE.
4-CLOTHES HOOKS
4-TOILET PAPER HOLDERS
W.C. TROUGH.
STEEL BHD.
JOINER DOOR
SEE DETAIL PL# 27786
STEERING GEAR ROOM.
206
204
202
198
196
BOOK CASE
BOOK CASE
W.C. TROUGH
CREW'S W.C.
CERAMIC TILE
4-CLOTHES HOOKS
4-TOILET PAPER HOLDERS
GRAB ROD
URINAL TROUGH
3 CLOTHES HOOKS
CERAMIC TILE
JOINER DOOR
ASH GRATING
STEEL BHD
6" COAMING
3 CLOTHES HOOKS
CREWS SHOWERS
CERAMIC TILE
GRATING ON FLOOR
TYPE "C" (B) LOCKERS
C
CHIEF MASTER AT ARMS S.R.
LAV.
W.C.
FLAT TOP DESK
VENT.
NEW

#105316
1 of 5

✓1-FILE CABINET
1-LOCKER FOR MAG FLOOD TESTING PLUGS
✓1-KEY LOCKER
✓1-MAIL LOCKER
✓1-BOOK SHELF
2-CHAIRS N-12 REV. DRAWERS, SHELVES ETC
✓3-CLOTHES HOOK
✓1-FLAT TOP DESK
✓1-SEC. BU.
1-BERTH DRAWER UNDER
✓1-CHIFFONIER WITH MIRROR
✓1-TOILET CASE MIRROR
1-TRANSOM SEAT
✓1-LAVATORY BOARD
✓1-BOOK SHELF
✓1-SWORD RECEPTACLE
1-RAZOR STROP HOOK
1-BOTTLE OPENER
✓2-CHAIRS N-7
3-CLOTHES HOOKS
1-RING BASIN
1-" EWER
1-SLOP JAR
1-SOAP DISH
1-TOWEL RACK
1-TOOTH BRUSH HOLDER
1-TUMBLER HOLDER
1-COMB+BRUSH "
2-CHAIRS N-7
1-BERTH DRAWERS UNDER
✓1-SEC BU.(MIRROR)
✓1-KEY LOCKER
1-LAVATORY BOARD
✓1-BOOK RACK
✓1-TOILET CASE (MIRROR)
1-SWORD RECEPTACLE
1-RAZOR STROP HOOK
1-BOTTLE OPENER
✓1-TRANSOM SEAT
✓1-COMBINED CHIFF. & WARDROBE
3-CLOTHES HOOKS
✓12-PR. CURTAINS, AIR PORT 18"
✓10-" " DOORS
12-CURTAIN RODS & RINGS, AIR PORT
10-" " " DOORS
G TOTAL
1-SOAP DISH
1-TOWEL RACK
1-TOOTHBRUSH CUP HOLDER
1-COMB & BRUSH HOLDER
1-TUMBLER HOLD
1-RING BASIN
1-" SLOP JAR
1-" RING EWER
C.S.
COAL SCUTTLE REMOVED & OPENING BLANKED
JOINER DOOR 24"x5'-6"
RELOCATE PRESENT AIR PORT
JOINER DOOR 24"x5'-6"
RELOCATE PRESENT BHD
STEAM TABLE
NEW JOINER BHD 6'-6"
CAPTAINS PANTRY
TILE FLOOR
SINK
DRESSER
PLATE RACK
BOOK RACK
NEW FLAT TOP DESK DRAWERS UNDER
6'-9"
TYPE WRITER
FILE CABINET S-21878
CAPTAINS OFFICE
MED. LINOLEUM
NEW
OLD TRANS.
RELOCATE CHIFFONIER FROM PRESENT CAPTAINS STATE ROOM
OLD
OLD SEC. BU.
8
EXEC. OFFICERS STATE ROOM
MED. LINOLEUM
OLD BERTH
W.R.
OLD
TRANS
SEC. BU.
ENG. OFFICER
6
MED. LINOLEUM
CHIFFONIER
W.R.
SINGLE BERTH WITH DRAWERS
WARD ROOM PANTRY
3-SOAP DISHES
VENT.
ENGINE HATCH
PASSAGE
MEDIUM LINOLEUM
NEW SERVING TABLE
BLANK DOOR
VENT
TRANSOM
B
NEW SIDE BOARD TYPE PLAN #48
3'-6"x6'-0" EXTENSION TABLE
4'-0"x6'-0" EXTENSION TABLE
USE PRESENT TABLE
192
188
186
184
182
180
178
176
174
172
170
BLANK DOOR
#195
SAFE
30" WOOD LADDER GALV. IRON TREADS 1" D. GALV. IRON HAND RAIL
NEW SERVING TABLE (TYPE PLAN #44)
G
✓4-CURTAINS, DOORS
4-" RODS & RINGS
✓1-WATER COOLER
✓2-TRANSOM SEATS
✓30 CHAIRS
✓2 RACK FOR TABLE LEAVES
✓1 BOOK CASE (GLASS FRONT
20-CLOTHES HOOKS
✓1-BULLETIN BOARD
✓1-SIDE BOARD
✓1-SERVING TABLE
✓3-DINING TABLES
WARD ROOM
VENT
NEW JOINER DOOR
WOOD PLATFORM
UP
DOWN
SKYLIGHT TRUNK
WARD ROOM BATH.
1-SOAP DISH
4-CLOTHES HOOKS
1-TOWEL RACK
✓1-CAMP STOOL
✓1-MIRROR 18"x24"
SHOWER
1-MIRROR 18"x24"
3-TOILET PAPER HOLDERS
3-SOAP DISHES
6-CLOTHES HOOKS
✓2-CAMP STOOLS
2-TOWEL RACKS
WARD ROOM OFFICER'S TOILET
WIRE NETTING IN SKYLIGHT TRUNK
BOOKSHELF
DESK DRAWERS UNDER
CHAIR
TYPE DESK
ORD OFFICE
CHANGE SWING OF OLD DOOR
OLD
BHD.
24"
2'-9"
CLOSET
LOCKER
NEW JOINER BHD.
RELOCATE
W.B.
NEW
NEW CHIFFONIER STAND. PLAN #139
CAPTAINS BATH
TILE FLOOR
W.C.
TUB
SINGLE BERTH WITH DRAWERS UNDER
SINGLE BERTH
W R
ORD. OFFICER
11
MED. LINOLEUM
SEC. BU.
SEC. BU.
NAV. OFFICER
9
MED. LINOLEUM
TRANS
W R
W R
TRANS
SINGLE BERTH WITH DRAWERS
DOCTOR
SEC. BU.
7
MED. LINOLEUM
TRANS
W R
SINGLE BERTH WITH DRAWERS
PAY OFFICER
5
MED. LINOLEUM
SAFE
SEC BUREAU
W.R.
TRANS.
VENT.
PASSAGE
MEDIUM LINOLEUM.
✓1-FILING CABINET
✓2-CHAIRS N-
✓1-KEY LOCKER
✓1-FLAT TOP D
✓1-TYPEWRITER
✓2-BOOK RACK
ENGINE HATCH
ED AIR PORT
2-SOAP DISHES
1-TUMBLER HOLDER
1-TOOTH BRUSH CUP HOLDER
✓1-TOILET CASE WITH MIRROR
✓1-CAMP CHAIR N-16 (C26).
1-TOILET PAPER HOLDER
1-TOWEL RACK 10 3/4"
1-COMB+BRUSH HOLDER
1-SPONGE HOLDER
1-TOWEL RACK 24"
3-CLOTHES HOOKS
1-RAZOR STROP HOOK
1-GRAB ROD OVER W.C.
SAME AS ENG OFFICERS STATE ROOM EXCEPT CHIFF.
SAME AS ENG STATEROOM EXCEPT CHIFF.
ADD SAFE IN PAYMASTER'S STATEROOM & LARGE BOOK RACK IN DR ROOM
C.S.
COAL SCUTTLE REMOVED & OPENING BLANKED
H MIRROR
TACLE
NER
KS
ERS UNDER BED
AIR PORTS 18"
DOORS
& RINGS, AIR PORTS
" DOORS
NOTE: ALL AIR PORTS TO BE FITTED WITH SCOOPS & FLY SCREENS
BOOK RACK
BOOK RACK
BOOK RACK
TYPE WRITER DESK WITH DRAWERS
DESK 30" WIDE WITH DRAWERS UNDER
DESK 30" WIDE WITH DRAWERS UNDER
TYPE WRITER DESK WITH DRAWERS
KEY LOCKER
CHAIR
ENGINEER'S OFFICE
MED. LINOLEUM
FILE CABINET #S-21878
BOOK RACK
DESK 30"x54" WITH DRAWERS UNDER
DESK 30"x45" WITH DRAWERS UNDER
(2)-FILE CA #S-21
2 LOCKERS TYPE
W.B.
JOINER DOOR
BLANK DOOR
CLOTHES LOCKER WITH SHELF & COAT HOOKS
ENGINE HATCH
SCUTTLE BUTT
STOWAGE FOR 102 HAMMOCKS
STANDARD MESS TABLE
CREW'S SPACE
MEDIUM LINOLEUM.
NO. HAMMOCKS 132
NO. LOCKERS 132
STOWAGE FOR 51 HAMMOCKS
190
188
186
184
182
180
178
176
DOWN
UP
VENT
VENT
STANDARD MESS TABLE
5'0"
CUT IN PLATE 2-4
BOUNDING ANGLE 2
JOINER DOOR 2'2"x6'-3
FITTED
8'-0"
WINDOW
PIGEON HOLES
COUNTER DRAWERS UNDER
FOR DETAILS SEE GENERAL TYPE PLAN, NOR. No. 2694.
POST OFFICE
174
172
LINOLEUM MEDIUM
LETTER BOX
LETTER DROP
SORTING TABLE
TYPE WRITER DESK
SHELVES
1-SWIVEL CHA
1-STOOL
5" PLATE, WIRE MESH BET
10'-8"
24 LOCKERS TYPE
BAG RAIL
ENGINE HATCH
WIRE MESH
HINGED COUNTER
DRAWER UNDER
BARBER SHOP
SHIPS STORES
COAL SCUTTLE REMOVED & OPENING BLANKED

#105316
2 of 5

THE NATIONAL ARCHIVES OF THE UNITED STATES 1934

#105316 3 of 5

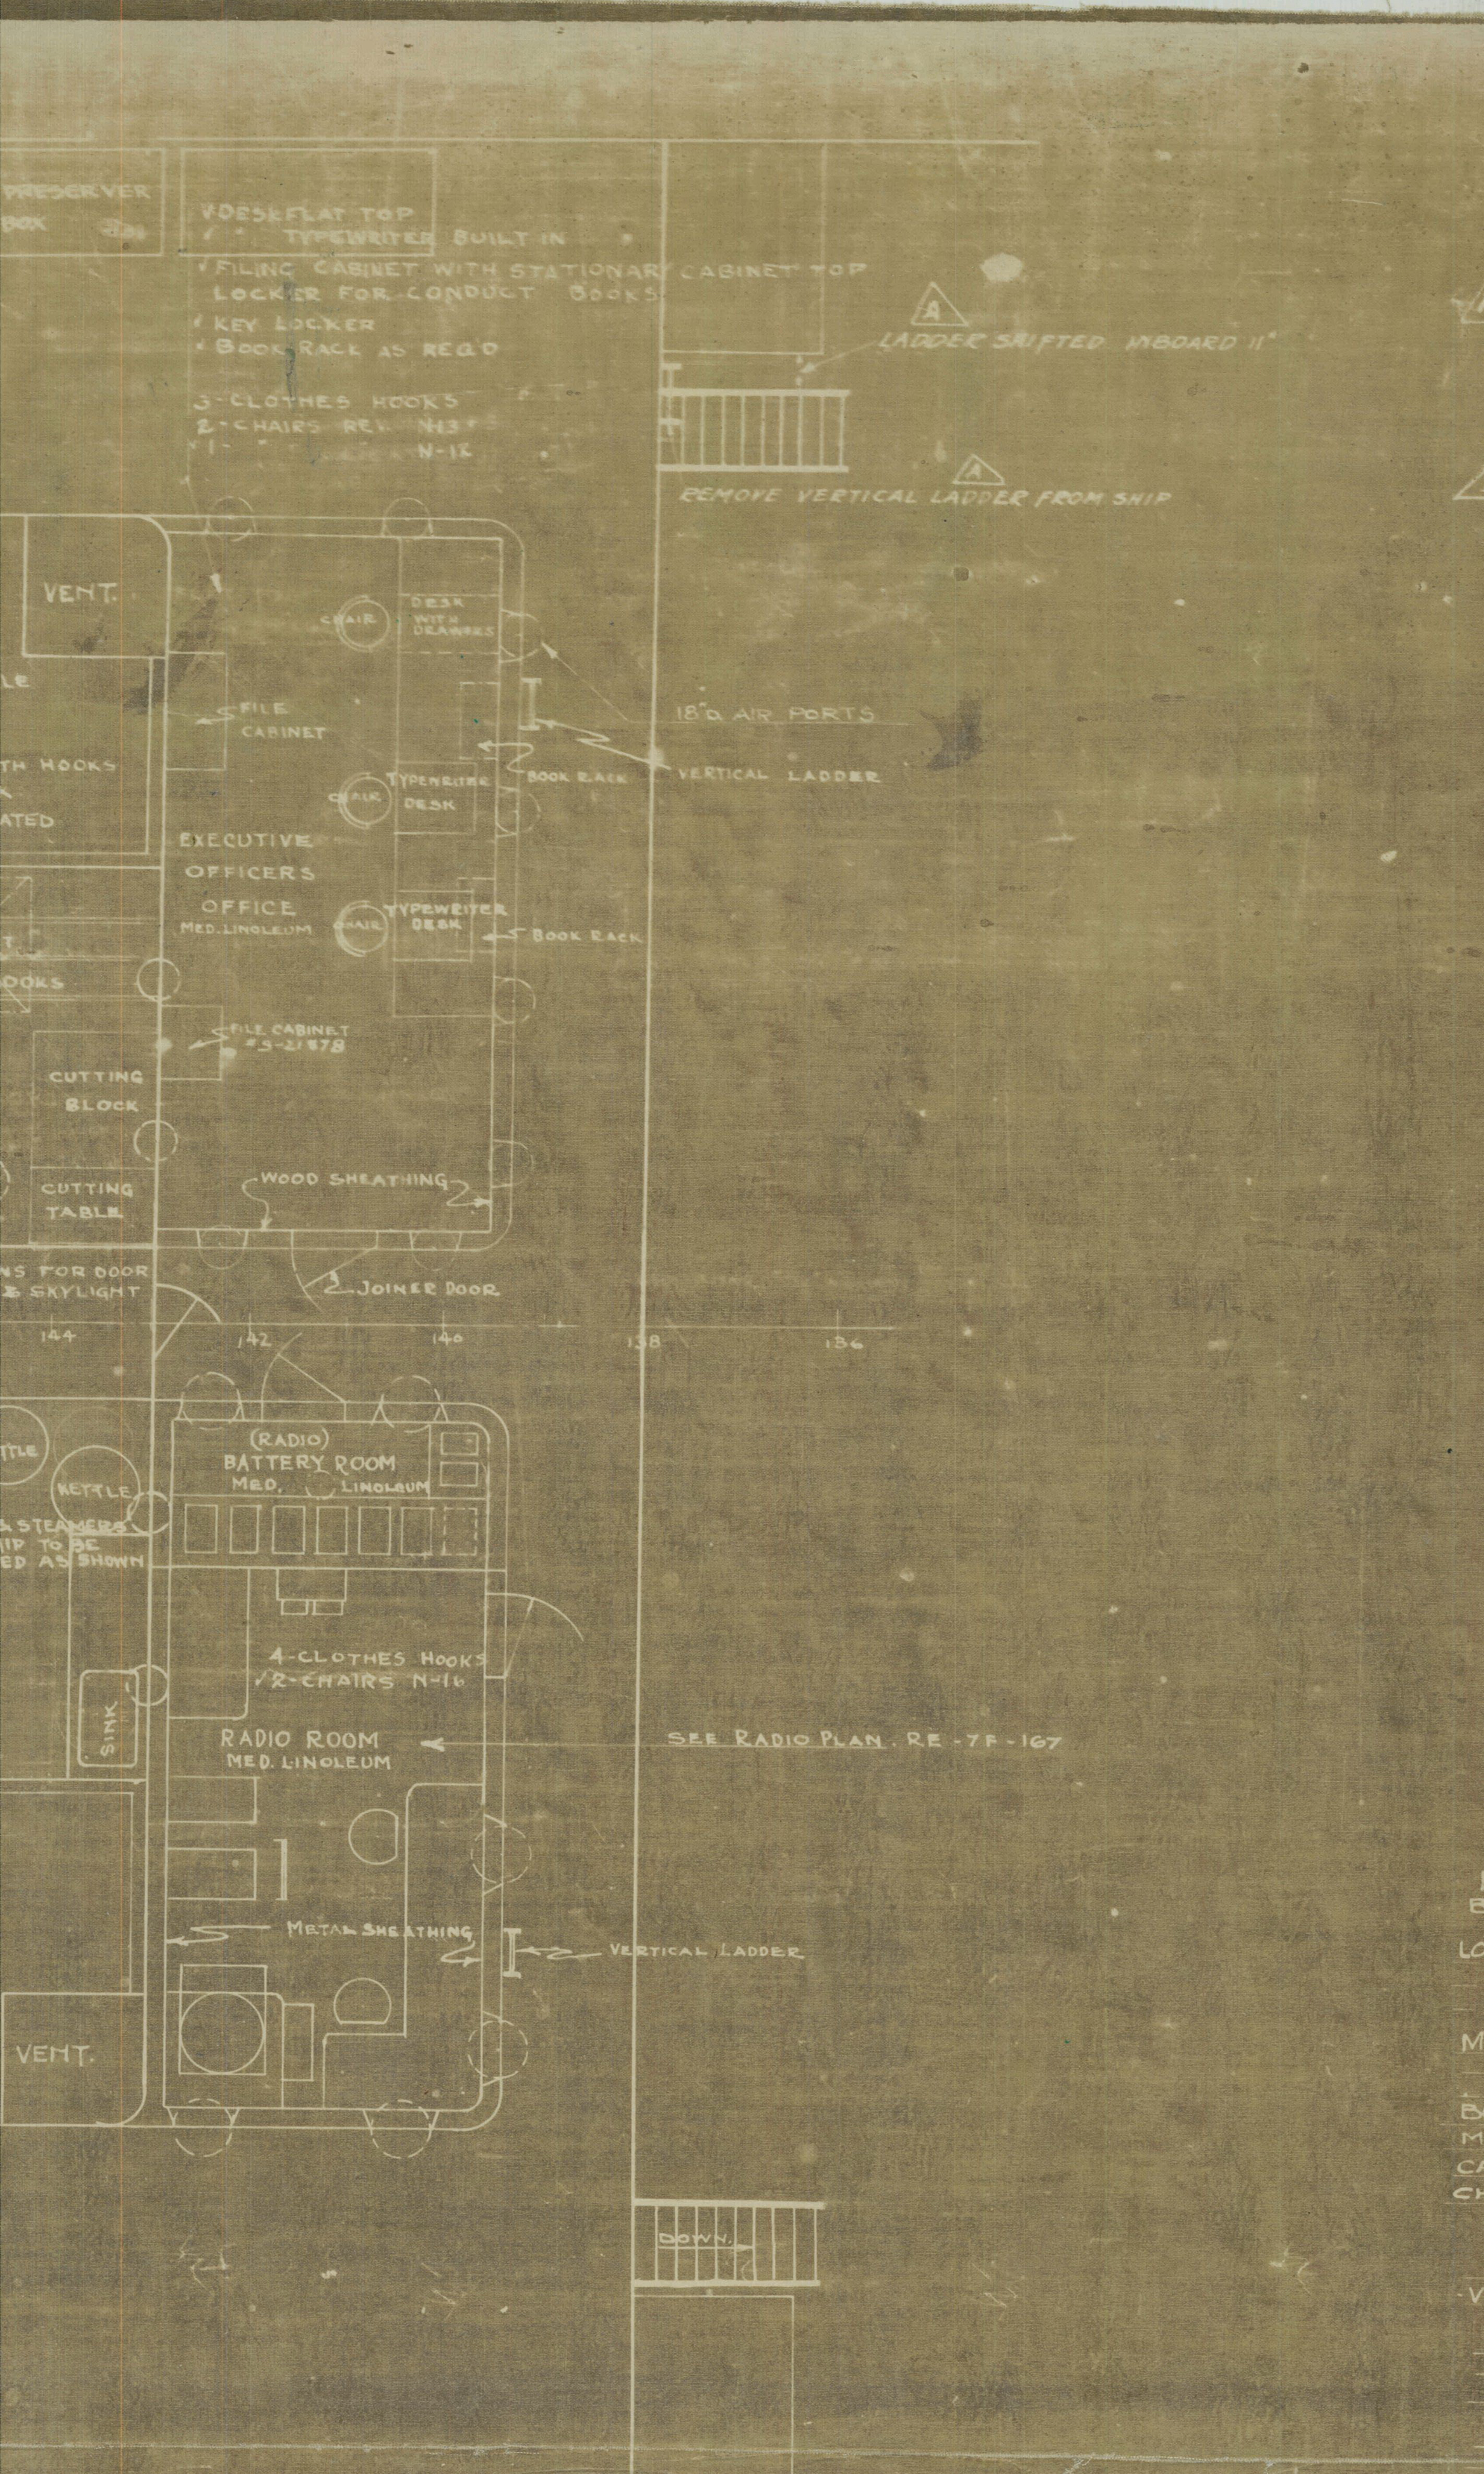

	DESCRIPTION	DA
A	LOCATION OF LADDER FOR ACCESS TO POOP DECK ON PORT SIDE ALTERED TO SUIT S.E. PIPING. VERTICAL LADDER REMOVED	
	WINDOW ADDED IN SUPPLY OFFICER'S OFFICE. FIT GRILLE IN WINDOWS IN SUPPLY & PAYMASTERS OFFICES	5/
B	STANCHIONS ON POOP DK IN WARDROOM FR. 189 ON ℄ SHIP REMOVED & TWO ADDITIONAL STANCHIONS FITTED AS SHOWN	8/
	ESCAPE TRUNK FROM PUMP ROOM BET. FRS. 138 & 139 ADDED	10/1
	REARRANGEMENT OF BAKERY, BUTCHER SHOP, JR. OFFICERS STATE ROOM #1 AND #2, ENGINEERS STATE ROOM AND CAPTAINS OFFICE. OUTSIDE DOOR ADDED IN CAPTAINS OFFICE AS PER BU. C.&.R. LETTER NOR. #3150 - 1/ATX1 POTATO PEELING ROOM, SKYLIGHT IN GENERAL MESS PANTRY, SKYLIGHT IN BUTCHER SHOP, AND VERTICAL LADDERS ADDED	2/1
	INSECT SCREENS ADDED AS REQUIRED UNDER GENERAL NOTES. ADDED WIRE NETTING IN SKYLIGH TRUNK FRM #168. RELOCATION OF EXECUTIVE OFFICER'S OFFICE AND ENGINEERS OFFICE, AND ARRANGEMENT OF SAME ADDED. (AUTHTY. BU. C & R. LET. OF 4/18-21 #3-CV-1-(DA) NORFOLK #3132 - 1/CV1)	5/5/2
	BERTHS & LOCKERS IN C.P.O's QUARTERS REARRANGED TO CLEAR STANCHIONS UNDER TOWERS OF FLYING OFF DECK	9/
	NEW LOCATION OF PIGEON HOUSE ADDED	
	3'-6" X 6'-0" EXTENSION TABLE IN WARD ROOM AND ADDITIONAL CHAIRS ADDED.	10/
	ADDED LIST OF FIXTURES, ETC. REQUIRED IN STATE ROOMS, BATHS, W.C. GALLEY ETC AS PER ALLOWANCE BOOK & GEN. SPECIFICATIONS.	11/22
	WASH-DECK GEAR LOCKER ADDED	
	HAMMOCKS BITTS & CHOCKS RELOCATED WINDOWS IN PAYMASTERS OFFICE & LIFE PRESERVER BOXES ADDED	7/9/
	ADDED LIST OF CURTAINS & RODS ETC. FOR DOORS & AIR PORTS	

SUMMARY

		Nº REQD	
HAMMOCKS		288	
BERTHS. (STANDARD C.P.O TYPE		39	
LOCKERS "TYPE A"		39	
" " " B		192	USE NOW
" " " C"		30	
" " " D		121	
MESS TABLES -	CREW	27	
" "	C.P.O. (EXTENSION TYPE)	4	
" "	WARD ROOM	4	
BOOKCASES	CREW	2	
MESS BENCHES		54	
CAMP CHAIRS	(C.P.O. MESS ROOM)	39	
CHAIRS	(WARD ROOM)	30	
VEGETABLE LOCKER 3 SECTION (STANDARD)		4	
REFRIGERATORS			
CAPTAIN	#2	1	
W.O.	#1	1	
W.R.	#1	1	
C.P.O.	#1	1	
SICK BAY	#1	1	

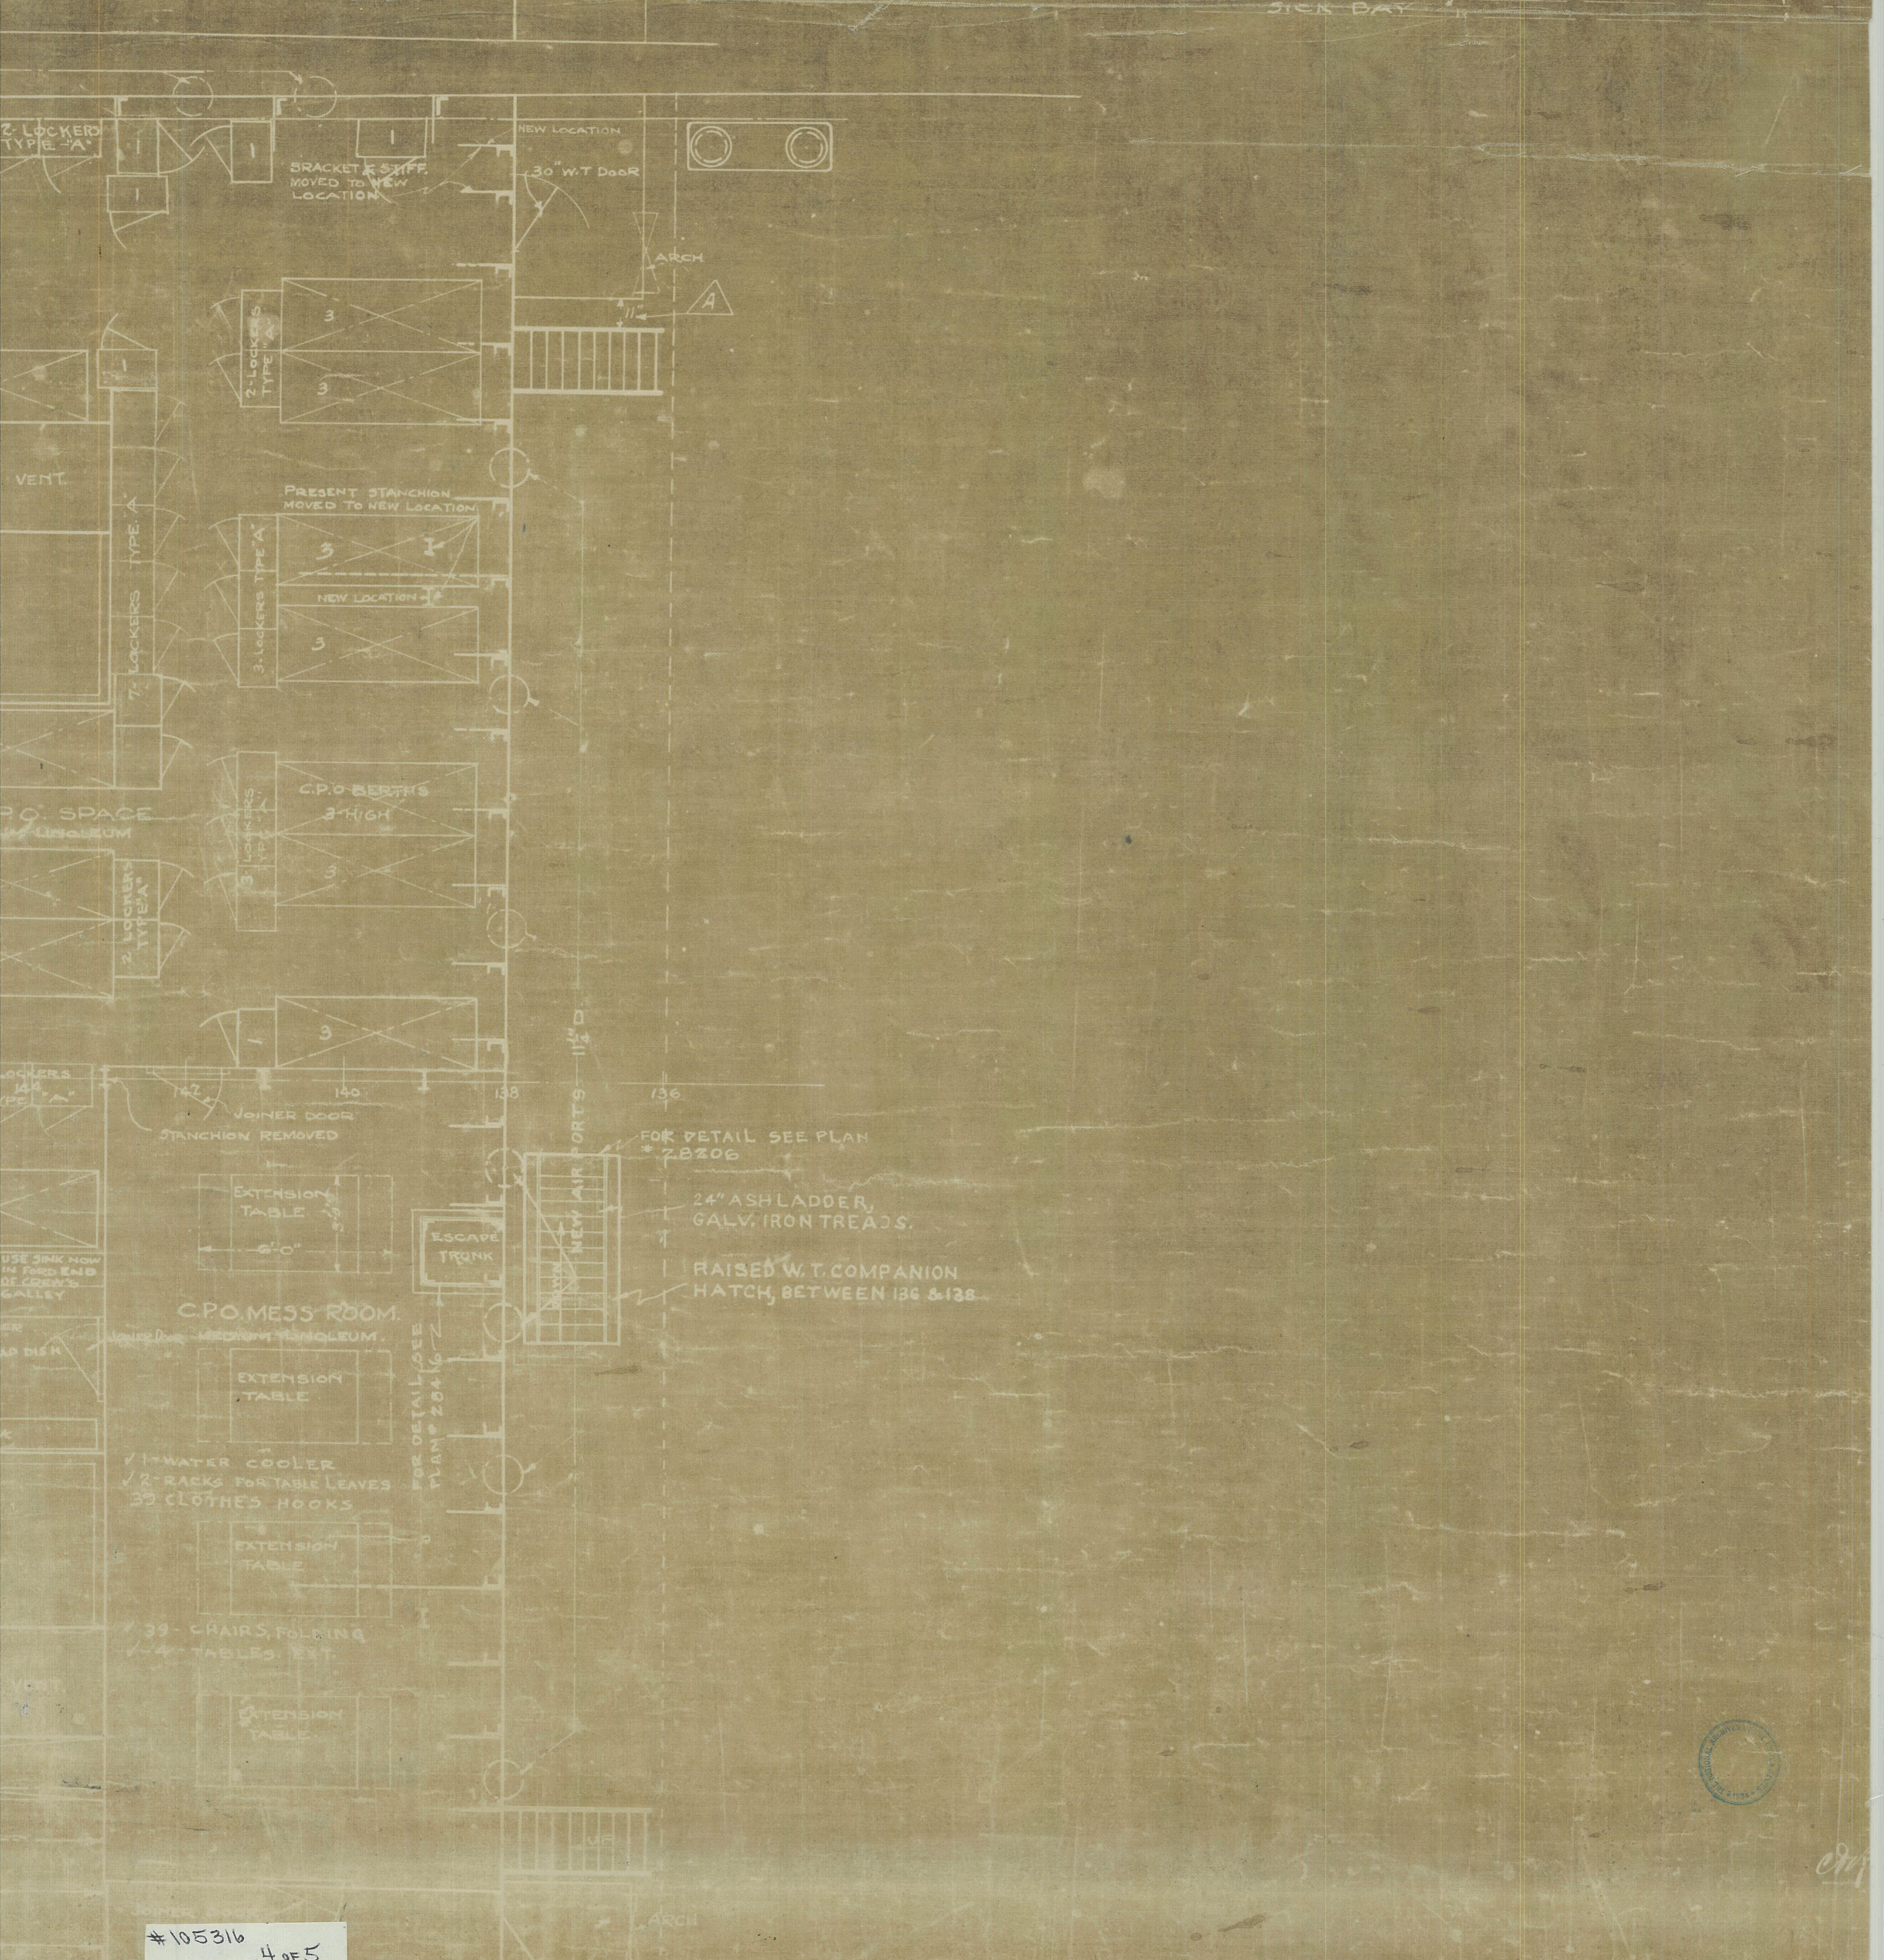

#105316 4 of 5

AUTHORITY

To SUIT WORK ON SHIP

ALTERATIONS

	DESCRIPTION	DATE	AUTHORITY
C	ADDED MASTER AT ARMS STATEROOM, MAIN DECK BET FRS 198 & 201, STBD. SIDE.	8/12/22	To SUIT WORK ON SHIP
D	STEAM TABLE REMOVED FROM C.P.O.^S MESS ROOM & DISH & CUP RACKS ADDED.		

4

ALTERATIONS

DESCRIPTION	DATE	AUTHORITY
CHANGED THICKNESS OF LINOLEUM THROUGH OUT. ADDITIONAL BERTHS & LOCKERS IN CREW'S SPACE ADDED. FLOOR COVERING IN C.P.O. PANTRY CHANGED TO TILING. POST OFFICE CHANGED TO METAL BHD. BARBER SHOP CHANGED TO WIRE MESH.	3-3-20	Yates
HAMMOCK HOOKS SUBSTITUTED FOR PIPE BERTHS. LOCKERS SHIFTED C.P.O. W.C SHIFTED TO NEW LOCATION BERTHS & LOCKERS ADDED TO ACCOMODATE ADDITIONAL C.P.O^S. ALTERATIONS IN GENERAL MESS PANTRY, OFFICERS & CREWS GALLEY. REFERENCE PLANS ADDED	6/14/20	Yates
REARRANGEMENT OF AEROLOGICAL LABORATORY & BAKERY, REASSIGNMENT OF STATE ROOMS & ARRANGEMENT OF FURNITURE. CAPTAINS CABIN, STATE ROOM, PANTRY, OFFICE AND RADIO ROOM ADDED REMOVE LADDER FROM FRAME #190 AND LOCATE IN SKYLIGHT HATCH FRAME #178	7/2/20	Yates

GENERAL NOTES

PLUMBING FIXTURES & PIPING NOT TO BE ORDERED OR INSTALLED FROM THIS PLAN.

NO CHANGES TO BE MADE IN PRESENT STATE ROOM FURNITURE UNLESS NOTED.

STOWAGE OF MESS TABLES UNDER BEAMS TO BE PROVIDED.

35 HAMMOCKS & LOCKERS TYPE-'C' TO BE RESERVED & LOCATED LATER.

PROVIDE CLOSE MESH INSECT SCREENS TO ALL DOORS AIR PORTS, VENTILATOR OPENINGS ETC. IN GALLEY AND BUTCHER SHOP.

ITEMS CHECKED ✓ INDICATE SAME IS FROM ALLOWANCE LIST.

REMARKS

ENT TYPE "C"
HIP.
OMEN TO TABLE.

REFERENCE PLANS

PL # 27786 U.S.S. LANGLEY CREWS W.C & SHOWERS MAIN DECK AFT
" # 27858 U.S.S. LANGLEY GENERAL MESS PANTRY
" # 28206 COMPANION HATCH ON MAIN BET FRS 136 & 138 STBD. SIDE
" # 28416 ESCAPE TRUNK FROM POMP ROOM
" # 28757 ARR'GT. & DETAIL OF PIGEON HOUSE, SEARCHLIGHT FOUNDATION AND FLAG STAFF STEP

NO MATERIAL RESERVED

CORRECTED WORKING PLAN EXAMINED
AND FOUND CORRECT. CONVERTED INTO FINISHED PLAN.
DATE 8-31-23

CONSTRUCTION OFFICER

U.S.S. LANGLEY

MARK	NAME			REMARKS

U.S.S. LANGLEY
GENERAL ARRANGEMENT OF POOP & MAIN DECK AFT.

PRINTS ISSUED

2/26/20 4/13/20 6/8/20 9/12/21

3

SCALE 1/4" = 1 FT. DATE FEB. 25 1920

3

NAVY YARD NORFOLK, VA.

DRAWN BY
TRACED BY
CHECKED BY

R. Adams

Yates
NAVAL CONSTRUCTOR, U.S.N.

6/K 27769

(Reissued - 3-26-20)(6/14/20)(7/5/20)(2-1-21)
5-6-21-(9-2-21)(11-23-21) 2-9-22 (5-8-22)

#105316 5 of 5